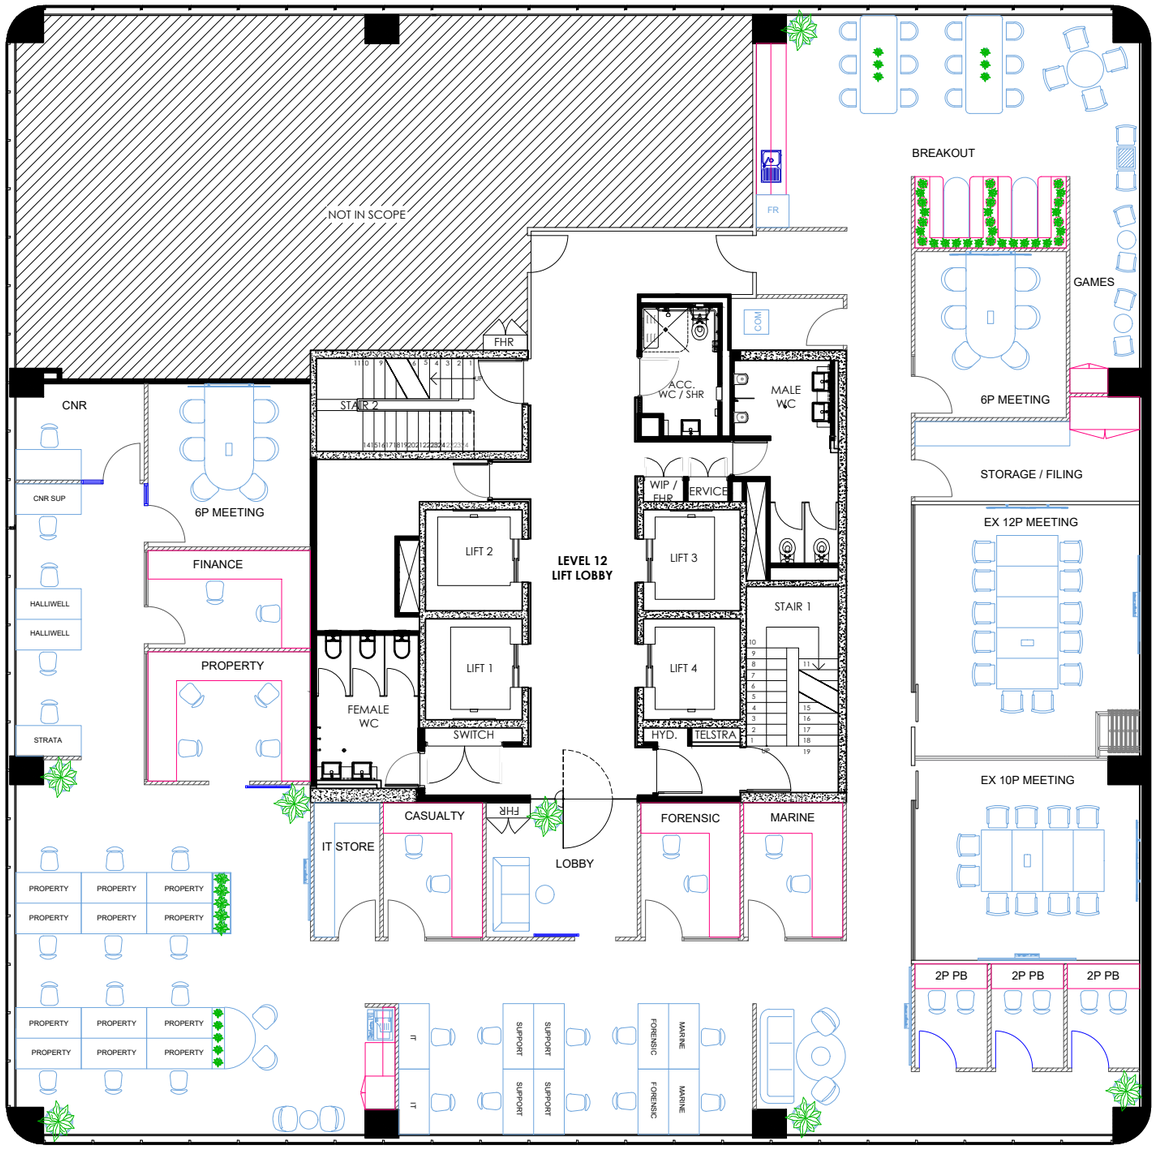

DEFINITIONS:

- FHR: FIRE HOSE REEL
- HYD: FIRE HYDRANT
- DATA: COMMUNICATIONS AND DATA RISER

GENERAL NOTES:

THESE DRAWINGS ARE TO BE VIEWED BY QTC BUILD AND THE MENTIONED CLIENT ONLY

THESE PLANS WERE DRAWN FOR THE EXPRESS USE OF QTC BUILD AND ITS CONTRACTORS TO GENERATE SCOPE AND QUOTATION, AND TO DISCUSS PROJECT WITH CLIENT ONLY. THEY ARE NOT TO BE SHARED WITH ANY OTHER PARTIES OTHER THAN THE TENANT, LANDLORD AND BUILDING MANAGEMENT. THIS INCLUDES OTHER BUILDERS, DESIGNERS AND CONTRACTORS.

THESE PLANS REMAIN THE PROPERTY OF QTC BUILD UNTIL THE PROJECTS COMPLETION OF BUILD WORKS WHERE THE TENANT AND/OR LANDLORD ARE PROVIDED AN AS-BUILT ISSUE FOR THEIR USE, BUT DO NOT OWN THE RIGHTS SHOULD THE CONSTRUCTION WORKS NOT GO AHEAD - COPYRIGHT 2023 (C)

PROJECT NAME: MCLARENS FITOUT

DRAWING TITLE: GENERAL ARRANGEMENT

DRAWN BY: AB

CHECKED BY: AB

APPROVED BY:

CLIENT: MCLARENS

PROJECT ADDRESS:
LEVEL 12, 45 WILLIAM STREET
MELBOURNE, VIC 3000
CONTACT: N/A
E-MAIL: N/A

DESIGNER: QTC BUILD

S226, 139 CARDIGAN STREET
CARLTON, VIC 3053
CONTACT: 1300 728 723
E-MAIL: info@qtcbuild.com.au

PROJECT NO: J0330

0 1 2 4M

DRAWING NO: A.03

DOCUMENT: TENDER SET

SHEET NO: 03 OF XX

REVISION: R0

SCALE: 1:150

DATE: 02/09/2024

QTC build